LEGEND

Existing Lifts
Proposed Lifts
Existing Trails
Proposed Trails
Existing Trees
Existing Glade Trees
Mountain Access Roads
Existing Buildings

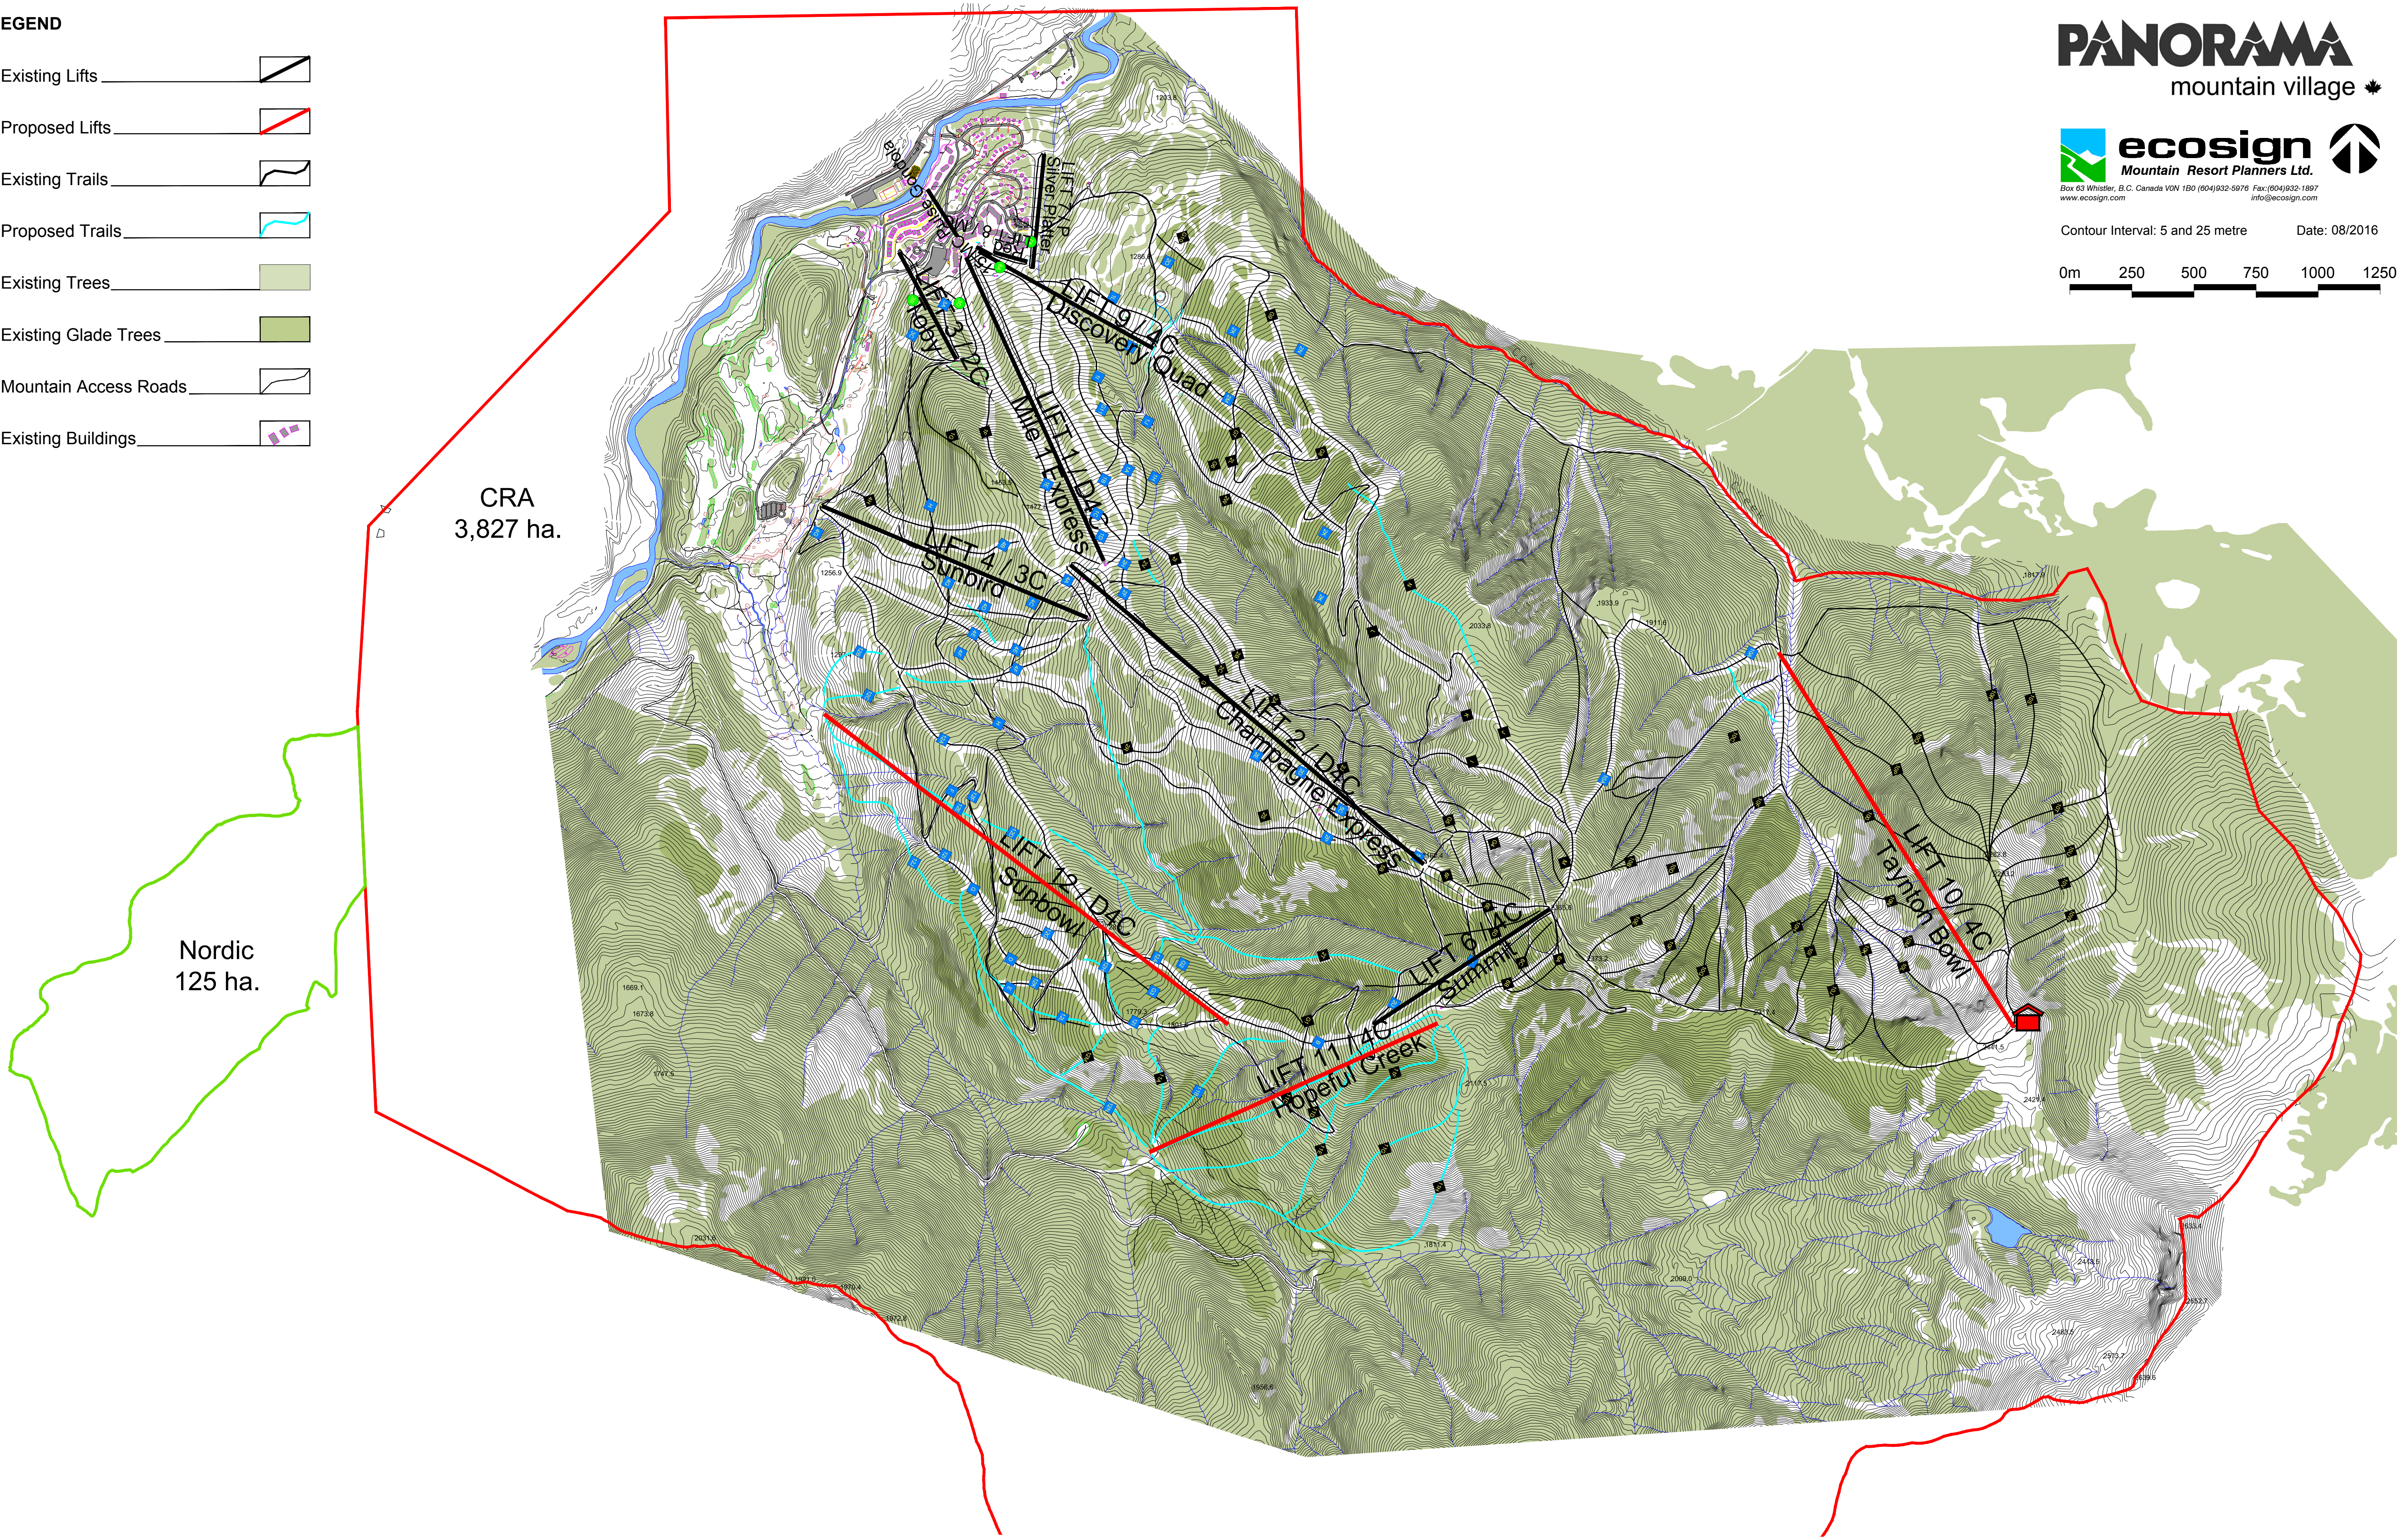

PANORAMA
mountain village

ecosign
Mountain Resort Planners Ltd.
Box 63 Whistler, B.C. Canada V0N 1B0 (604)932-5976 Fax:(604)932-1897
www.ecosign.com info@ecosign.com

Contour Interval: 5 and 25 metre
Date: 08/2016

0m 250 500 750 1000 1250

MOUNTAIN MASTER PLAN 5-8